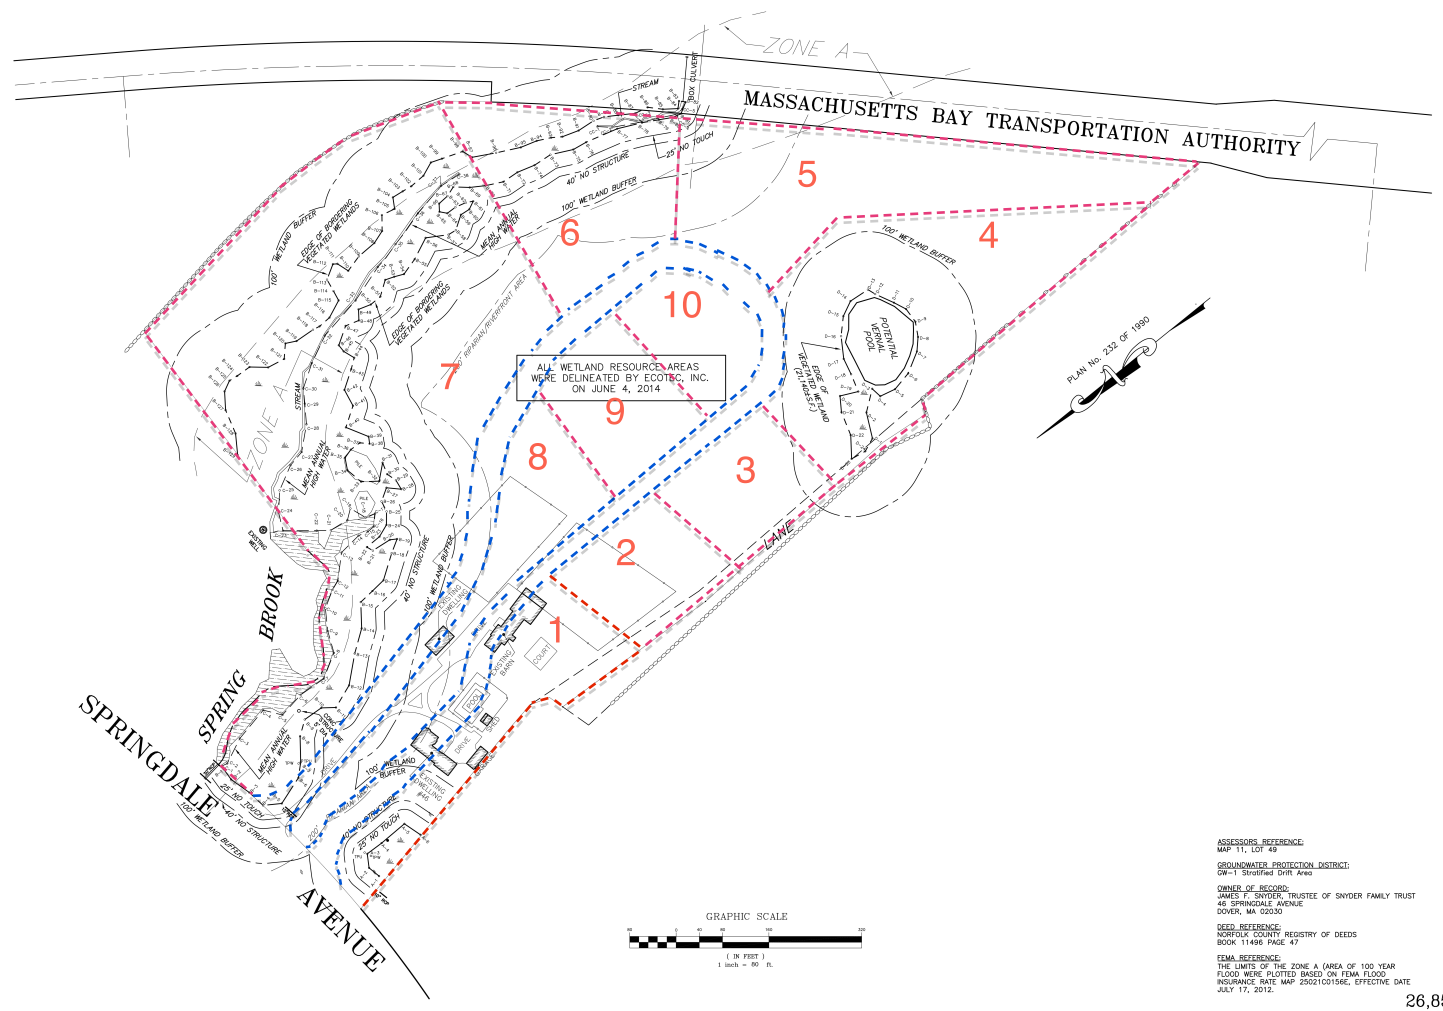

ASSESSORS REFERENCE:
MAP 11, LOT 49

GROUNDWATER PROTECTION DISTRICT:
GW-1 Stratified Drift Area

OWNER OF RECORD:
JAMES F. SNYDER, TRUSTEE OF SNYDER FAMILY TRUST
46 SPRINGDALE AVENUE
DOVER, MA 02030

DEED REFERENCE:
NORFOLK COUNTY REGISTRY OF DEEDS
BOOK 11496 PAGE 47

FEMA REFERENCE:
THE LIMITS OF THE ZONE A (AREA OF 100 YEAR FLOOD WERE PLOTTED BASED ON FEMA FLOOD INSURANCE RATE MAP 25021C0156E, EFFECTIVE DATE JULY 17, 2012.

26,850

WETLAND DELINEATION PLAN

46 SPRINGDALE AVENUE
DOVER, MASSACHUSETTS
PREPARED FOR:
TOWN OF DOVER
5 SPRINGDALE AVENUE
DOKVER, MASSACHUSETTS 02030

GLM ENGINEERING CONSULTANTS, INC.
1750 WASHINGTON STREET
HOLLISTON, MASSACHUSETTS 01746
(508)429-1100 fax:(508)429-7160

FLD: RST
DES:
DWN:
CKD:

REVISIONS

JOB No. 15250-CONCOM
SCALE: 1"=80'
DATE: JUNE 12, 2014
SHEET No. 1 of 1