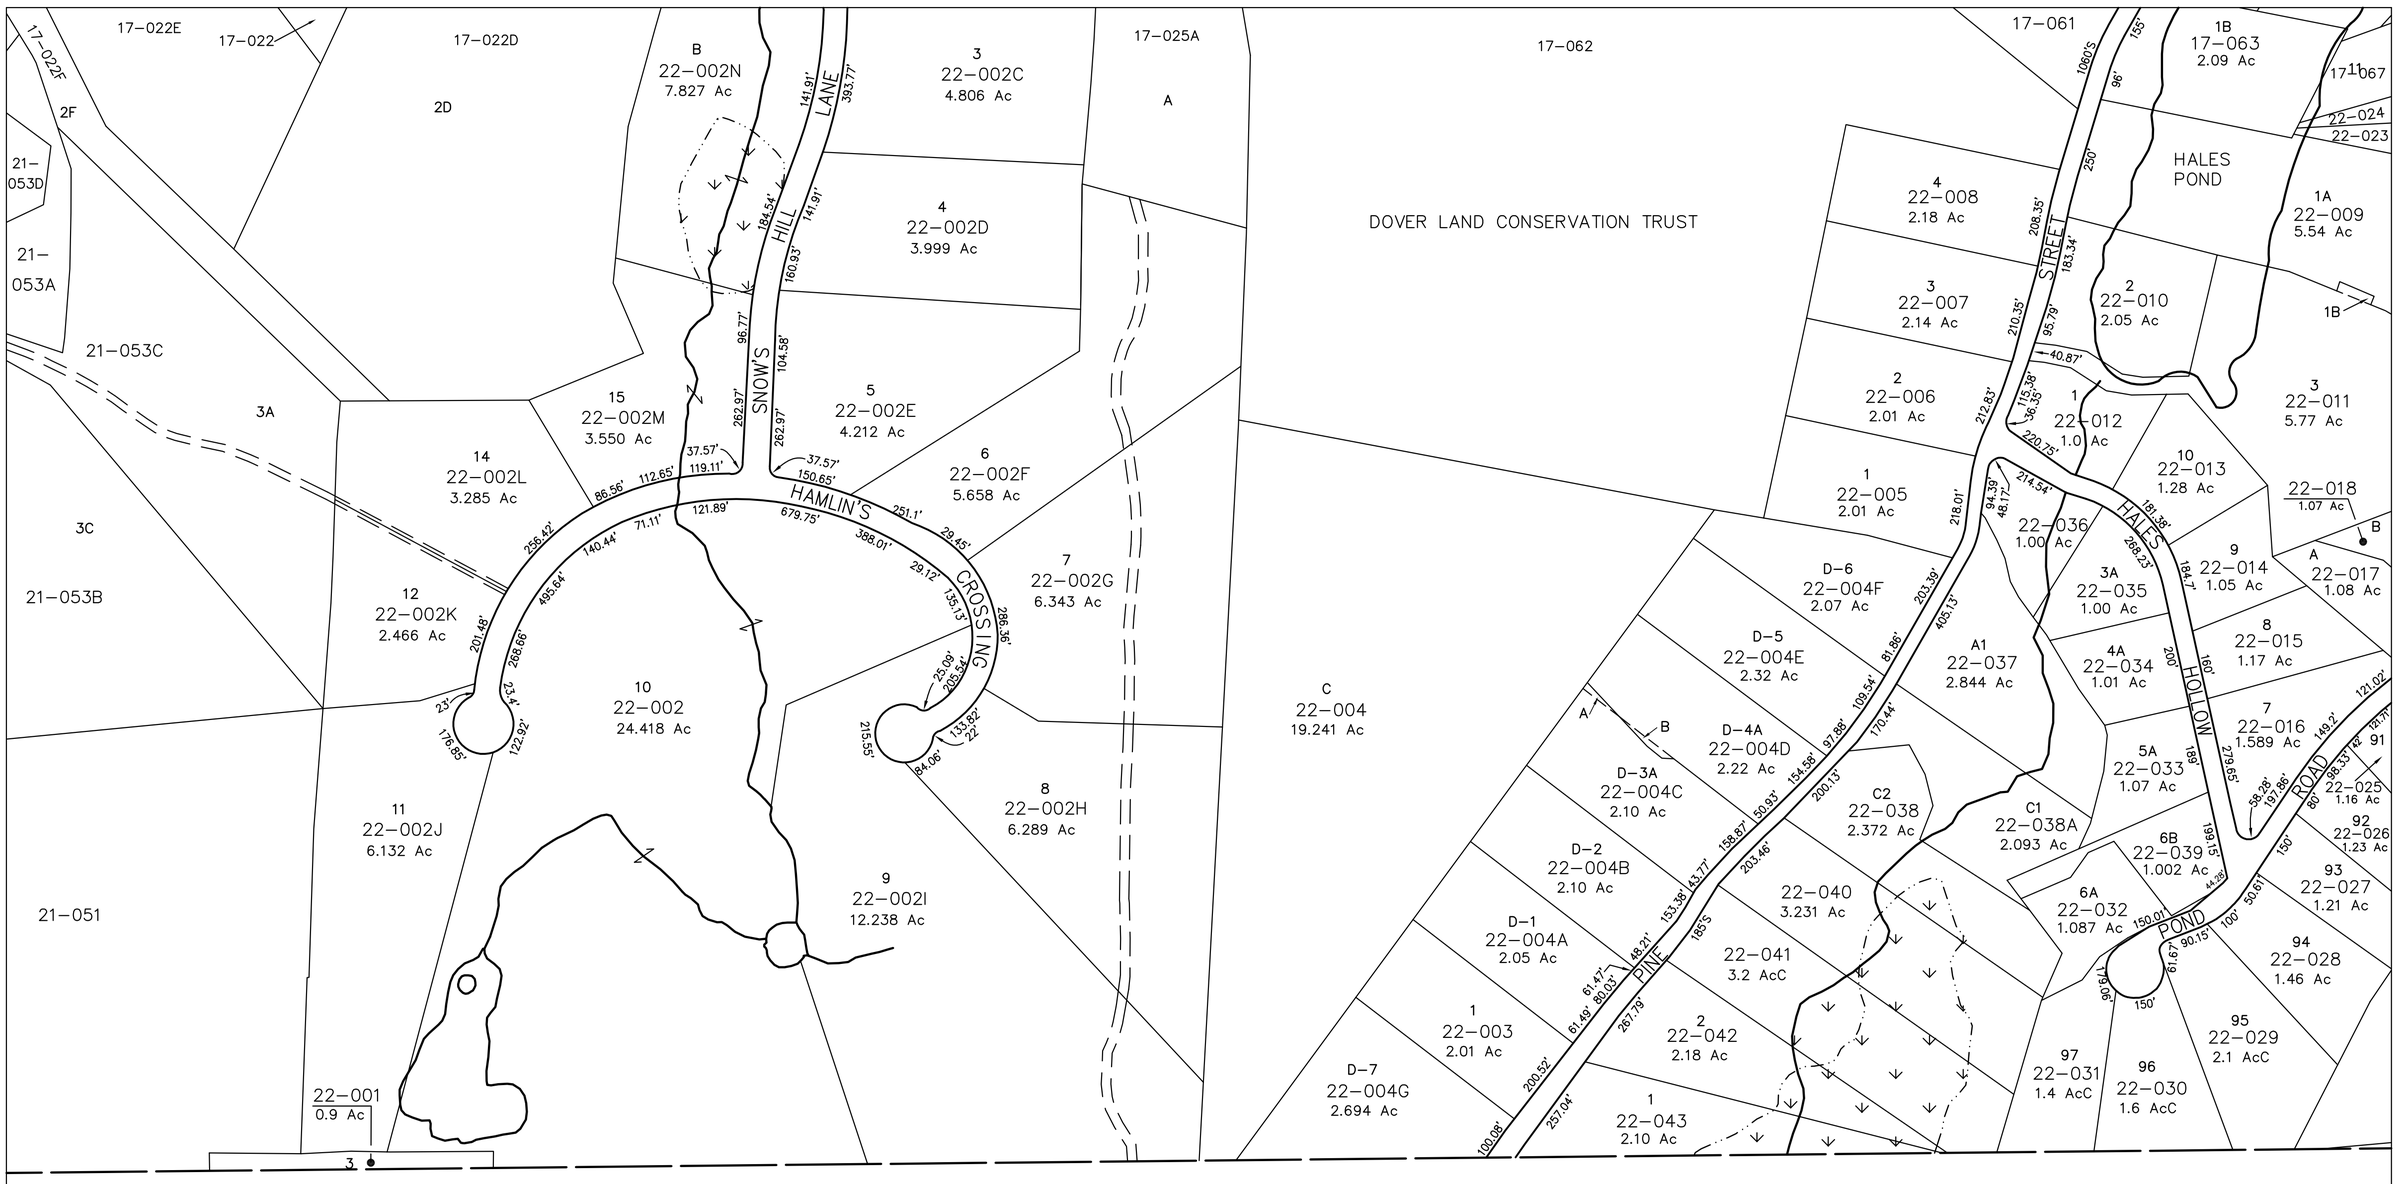

THIS MAP IS FOR ASSESSMENT PURPOSES. IT IS NOT VALID FOR LEGAL DESCRIPTION OR CONVEYANCE.

ORIGINAL DATA FROM LICENSED DIGITAL BASE MAP FILES – COPYRIGHT BOSTON EDISON CO. 1993 AND DIGITAL TAX MAP FILES PREPARED BY EAST COAST MAPPING INC.

REVISED AND REPRINTED IN 2012 BY

CARTOGRAPHIC ASSOC. INC.

PROFESSIONAL CONSULTANTS

MUNICIPAL MAPPING/GIS/PUBLIC WORKS INFORMATION MANAGEMENT

11 PLEASANT STREET, LITTLETON, NEW HAMPSHIRE 03561

(603)444–6768 – 1(800)322–4540 – FAX (603)444–1366 – WWW.CAI–INFO.COM

LEGEND

MAP–LOT (PARCEL) NO.	16–073	COMMON OWNERSHIP	
SUBDIVISION LOT NO.	B or 4	EASEMENT	
FRONTAGE IN FEET	153.54'	TOWN LINE	
SCALED FROM MAP	(S)	PARCEL BOUNDARY	
WATER		WETLANDS	

SCALE 1" = 200'

FEET 100 0 200 400 600

METERS 50 0 50 100 150

REVISED TO :

PROPERTY MAPS

DOVER

MASSACHUSETTS

INDEX DIAGRAM

16 17 18 21 23

GN

MAP NO.

22