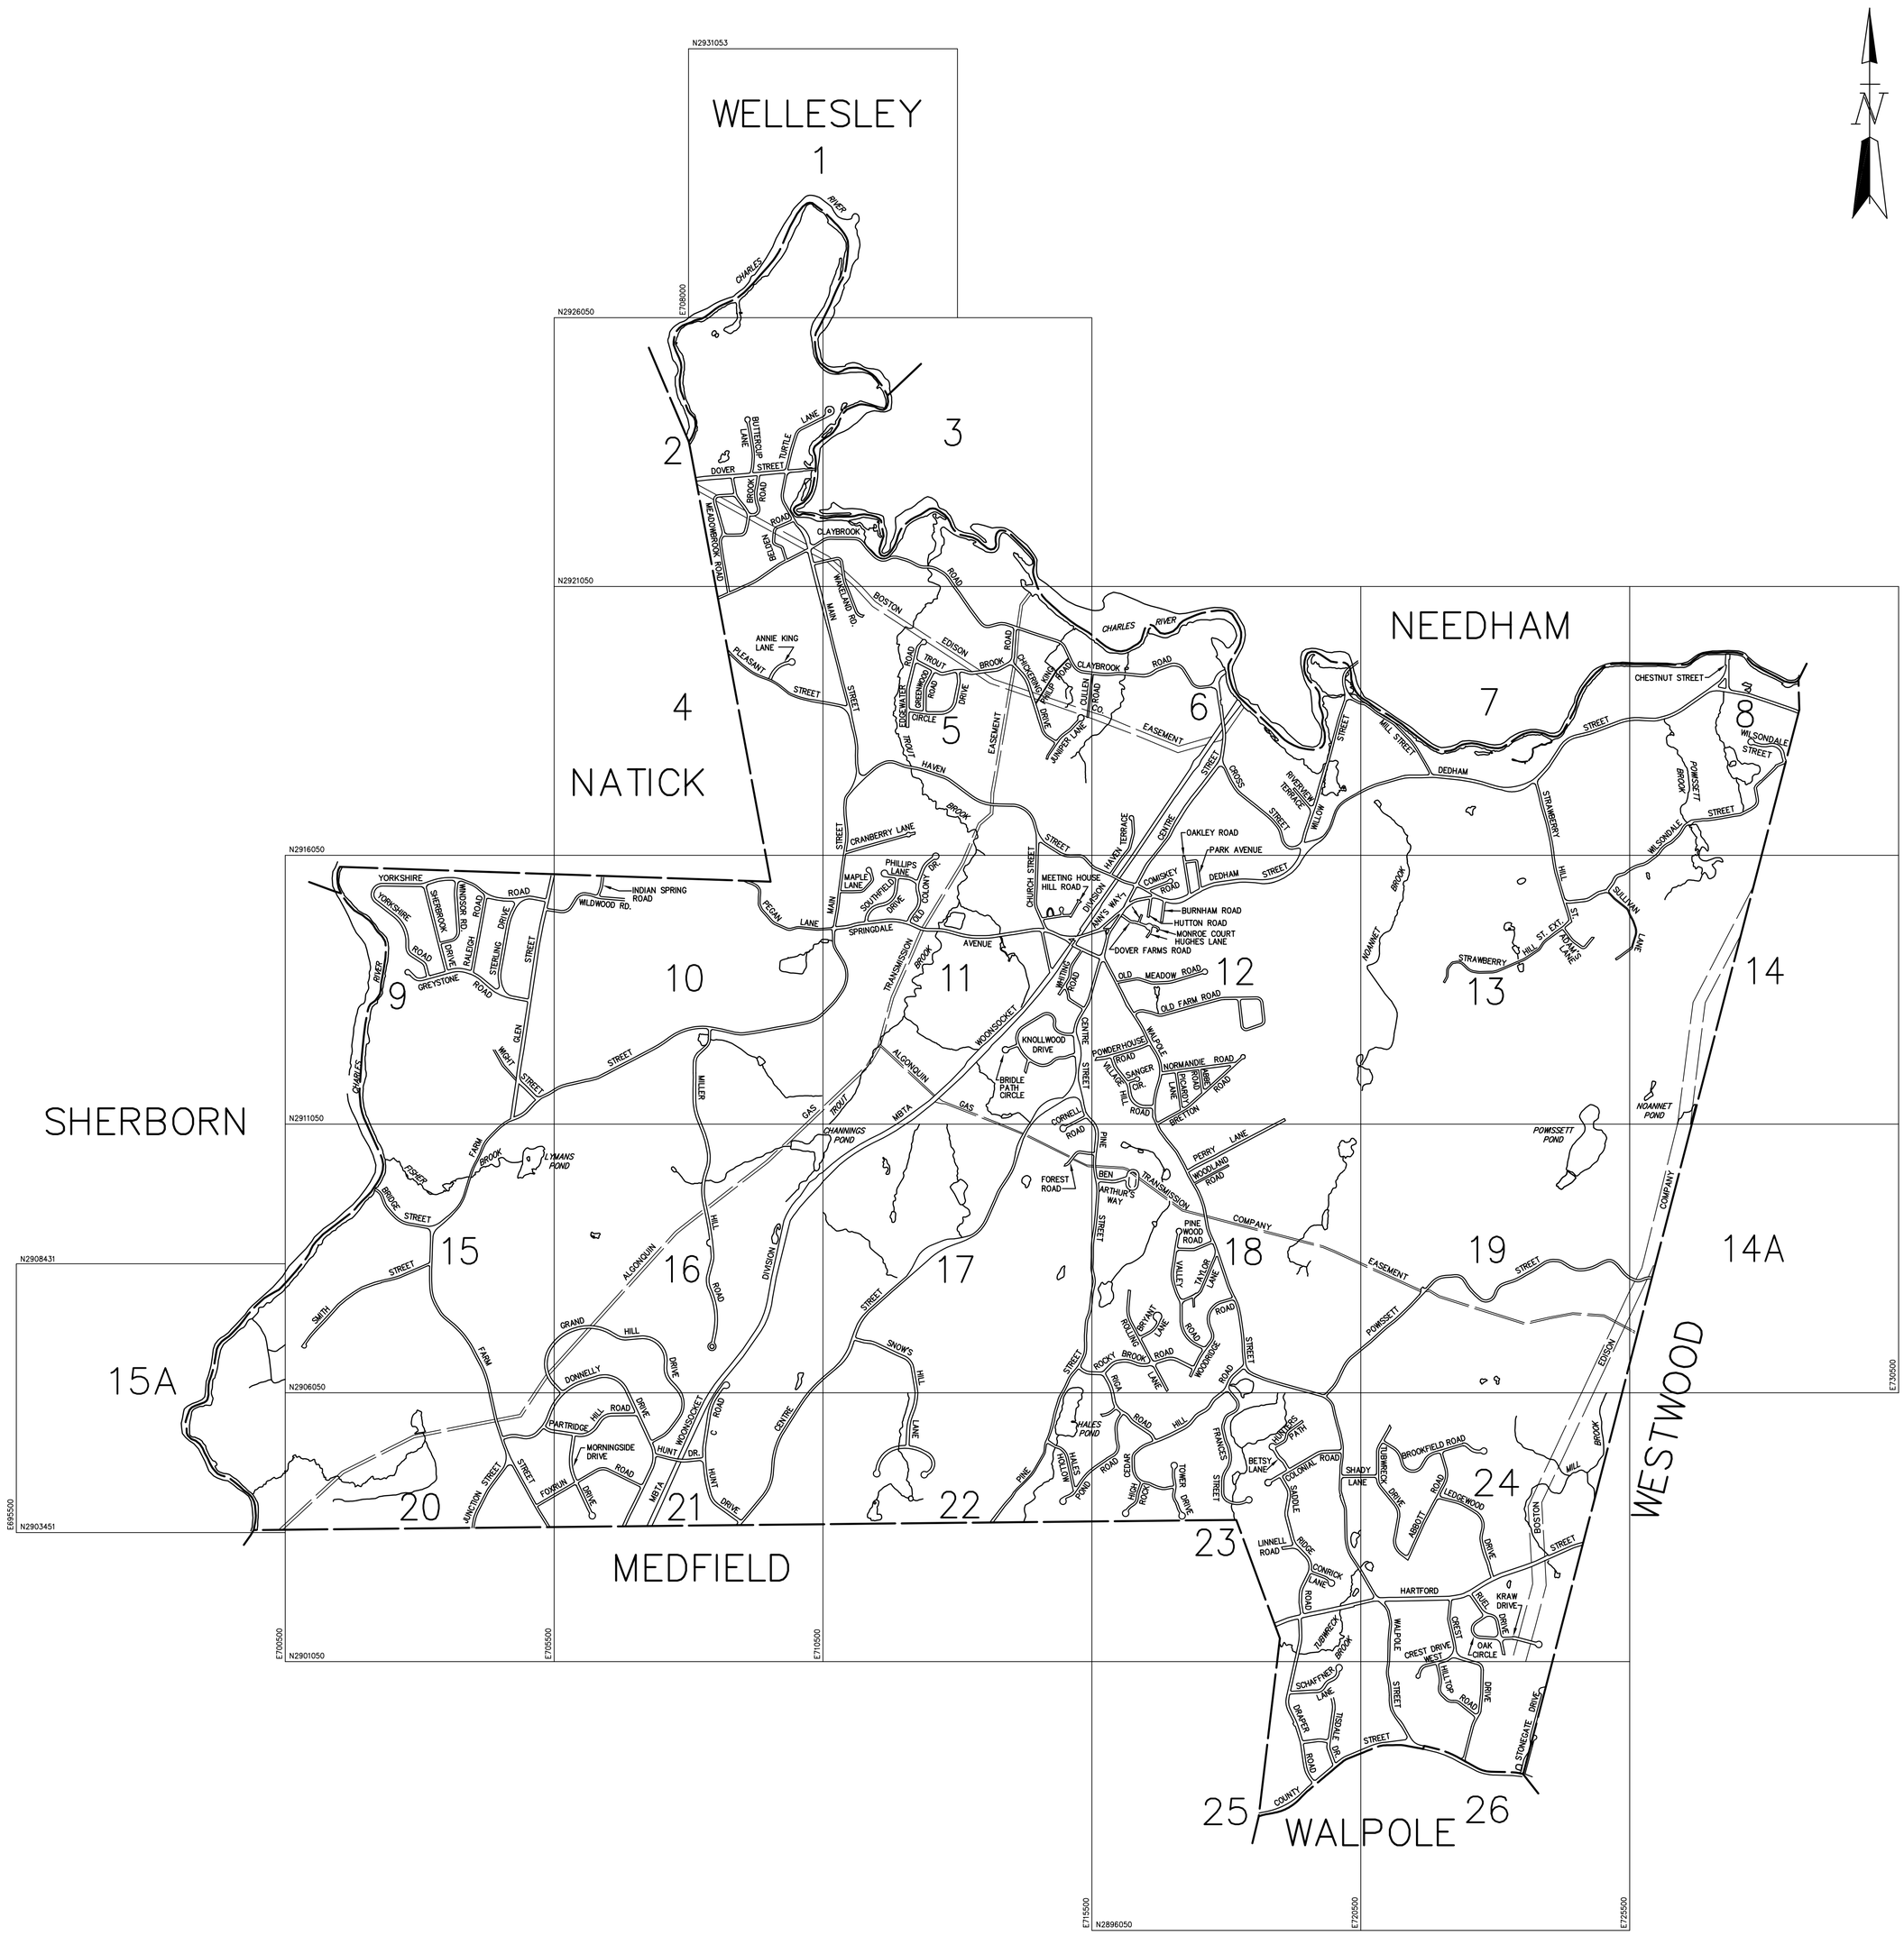

THIS MAP IS FOR ASSESSMENT PURPOSES. IT IS NOT VALID FOR LEGAL DESCRIPTION OR CONVEYANCE.

ORIGINAL DATA FROM LICENSED DIGITAL BASE MAP FILES – COPYRIGHT BOSTON EDISON CO. 1993 AND DIGITAL TAX MAP FILES PREPARED BY EAST COAST MAPPING INC.

REVISED AND REPRINTED IN 2012 BY

CARTOGRAPHIC ASSOC. INC.

PROFESSIONAL CONSULTANTS

MUNICIPAL MAPPING/GIS/PUBLIC WORKS INFORMATION MANAGEMENT

11 PLEASANT STREET, P.O. BOX 267

LITTLETON, NEW HAMPSHIRE 03561

(603)444–6768 – 1(800)322–4540 – FAX (603)444–1366 – WWW.CAI–INFO.COM

LEGEND

EASEMENT . . . . . .

TOWN LINE . . . . . .

WATER . . . . . .

1" = 200' SCALE MAP 19

COORDINATE VALUE OF MASSACHUSETTS STATE PLANE COORDINATE SYSTEM N290150 E700500

SCALE 1" = 1600'

FEET 800 0 1600 3200 4800

METERS 800 0 800 1600 2400

REVISED TO :

PROPERTY MAPS

DOVER

MASSACHUSETTS

INDEX MAP