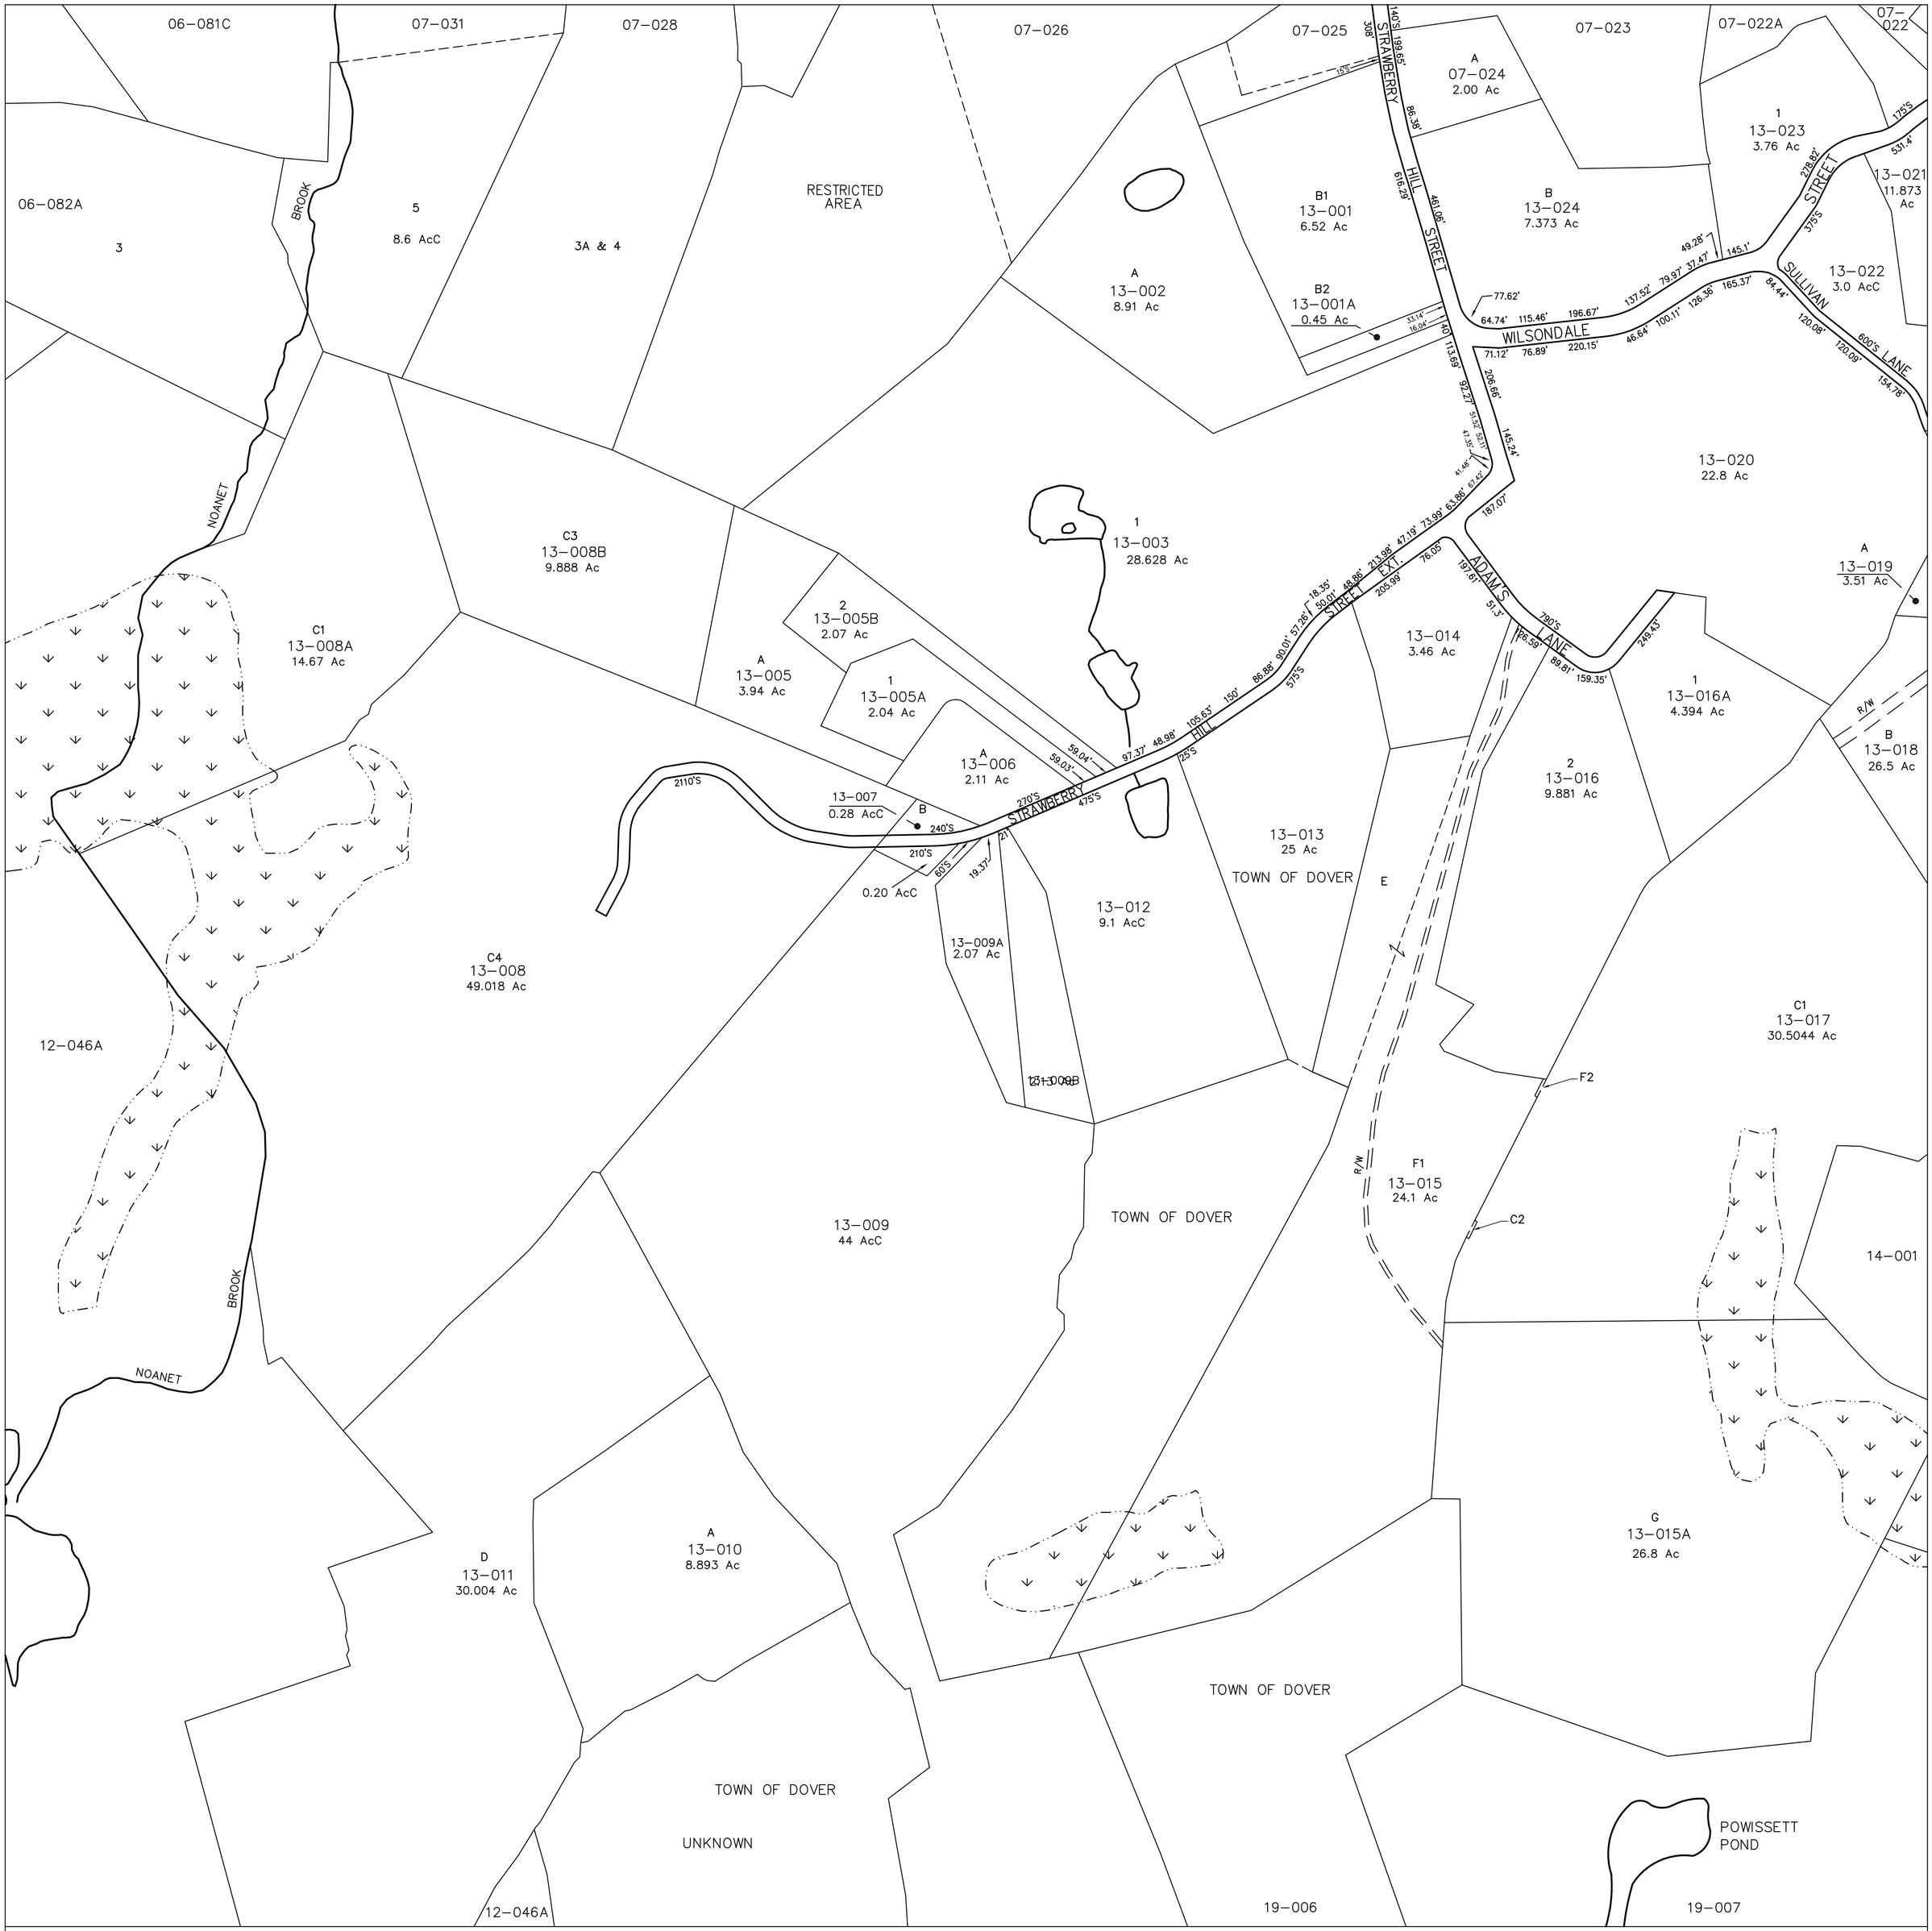

THIS MAP IS FOR ASSESSMENT PURPOSES. IT IS NOT VALID FOR LEGAL DESCRIPTION OR CONVEYANCE.

ORIGINAL DATA FROM LICENSED DIGITAL BASE MAP FILES – COPYRIGHT BOSTON EDISON CO. 1993 AND DIGITAL TAX MAP FILES PREPARED BY EAST COAST MAPPING INC.

REVISED AND REPRINTED BY

CAI Technologies
Precision Mapping. Geospatial Solutions.
11 PLEASANT STREET, LITTLETON, NH 03561
800.322.4540 - WWW.CAI-TECH.COM

LEGEND

MAP–LOT (PARCEL) NO.	16–073	COMMON OWNERSHIP	
SUBDIVISION LOT NO.	B or 4	EASEMENT	
FRONTAGE IN FEET	153.54'	TOWN LINE	
SCALED FROM MAP	(S)	PARCEL BOUNDARY	
WATER		WETLANDS	

SCALE 1" = 200'

FEET 100 0 200 400 600

METERS 50 0 50 100 150

REVISED TO :

PROPERTY MAPS

DOVER

MASSACHUSETTS

INDEX DIAGRAM

6	7	8
12		14
18	19	

GN

MAP NO.

13