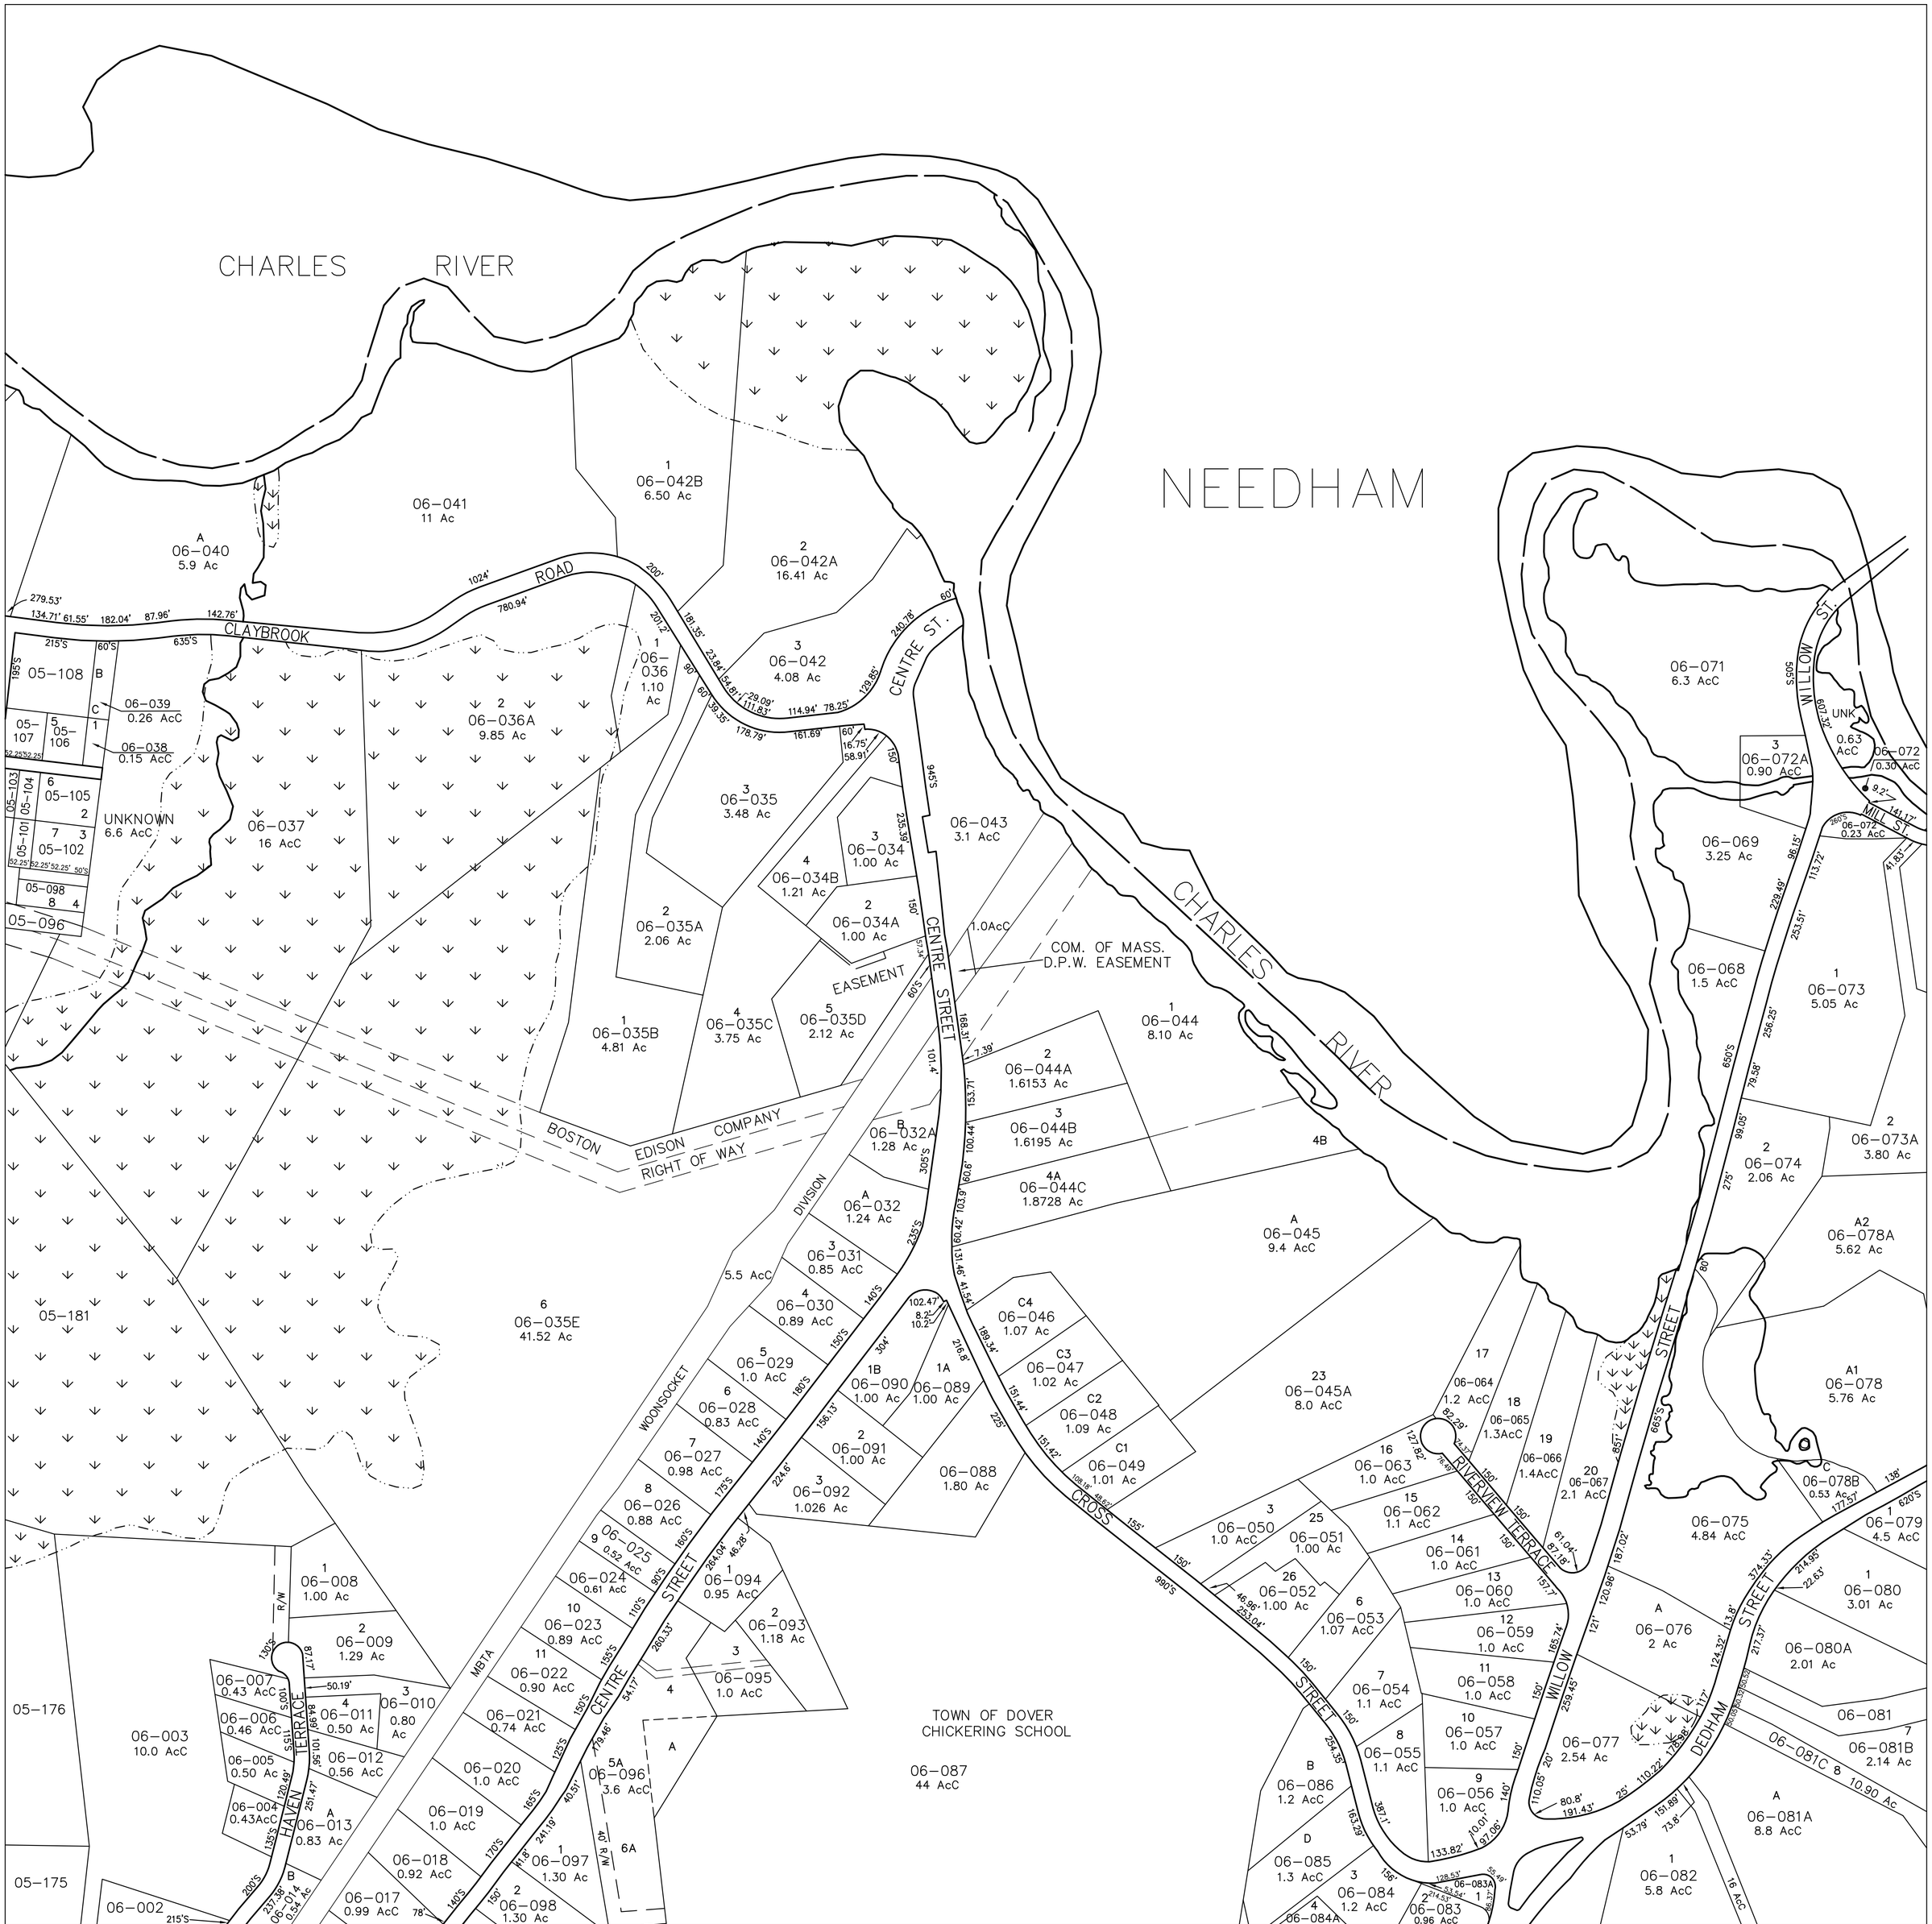


THIS MAP IS FOR ASSESSMENT PURPOSES. IT IS NOT VALID FOR LEGAL DESCRIPTION OR CONVEYANCE.

ORIGINAL DATA FROM LICENSED DIGITAL BASE MAP FILES – COPYRIGHT BOSTON EDISON CO. 1993 AND DIGITAL TAX MAP FILES PREPARED BY EAST COAST MAPPING INC.

REVISED AND REPRINTED IN 2012 BY

CARTOGRAPHIC ASSOC. INC.

PROFESSIONAL CONSULTANTS
MUNICIPAL MAPPING/GIS/PUBLIC WORKS INFORMATION MANAGEMENT
11 PLEASANT STREET, LITTLETON,
NEW HAMPSHIRE 03561
(603)444-6768 – 1(800)322-4540 – FAX (603)444-1366 – WWW.CAI-INFO.COM

## LEGEND

| | |
|---|---|
| MAP-LOT (PARCEL) NO. | 16-073 |
| SUBDIVISION LOT NO. | B or 4 |
| FRONTAGE IN FEET | 153.54' |
| SCALED FROM MAP | (S) |
| WATER | |
| COMMON OWNERSHIP | |
| EASEMENT | |
| TOWN LINE | |
| PARCEL BOUNDARY | |
| WETLANDS | |

SCALE 1" = 200'

FEET 100 0 200 400 600
METERS 50 0 50 100 150

REVISED TO :

PROPERTY MAPS

# DOVER

MASSACHUSETTS

INDEX DIAGRAM

3
5 7
11 12 13

GN

MAP NO.

6